



D11 FLASHING AT PFE PENETRATION  
NOT TO SCALE

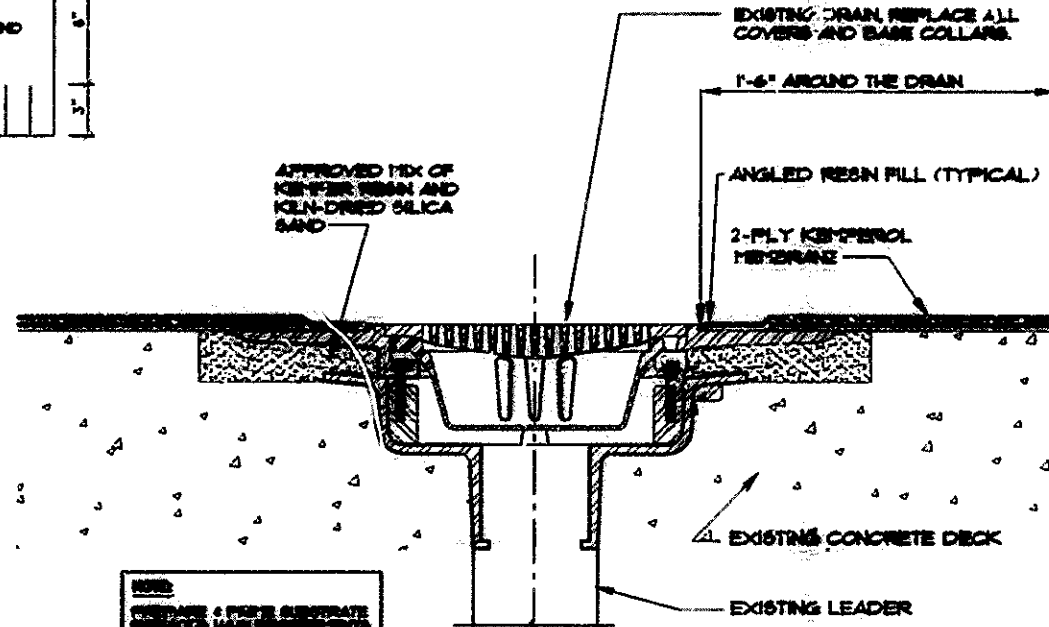


D13 FLASHING - PARK DECK DRAIN (TYPICAL)  
NOT TO SCALE

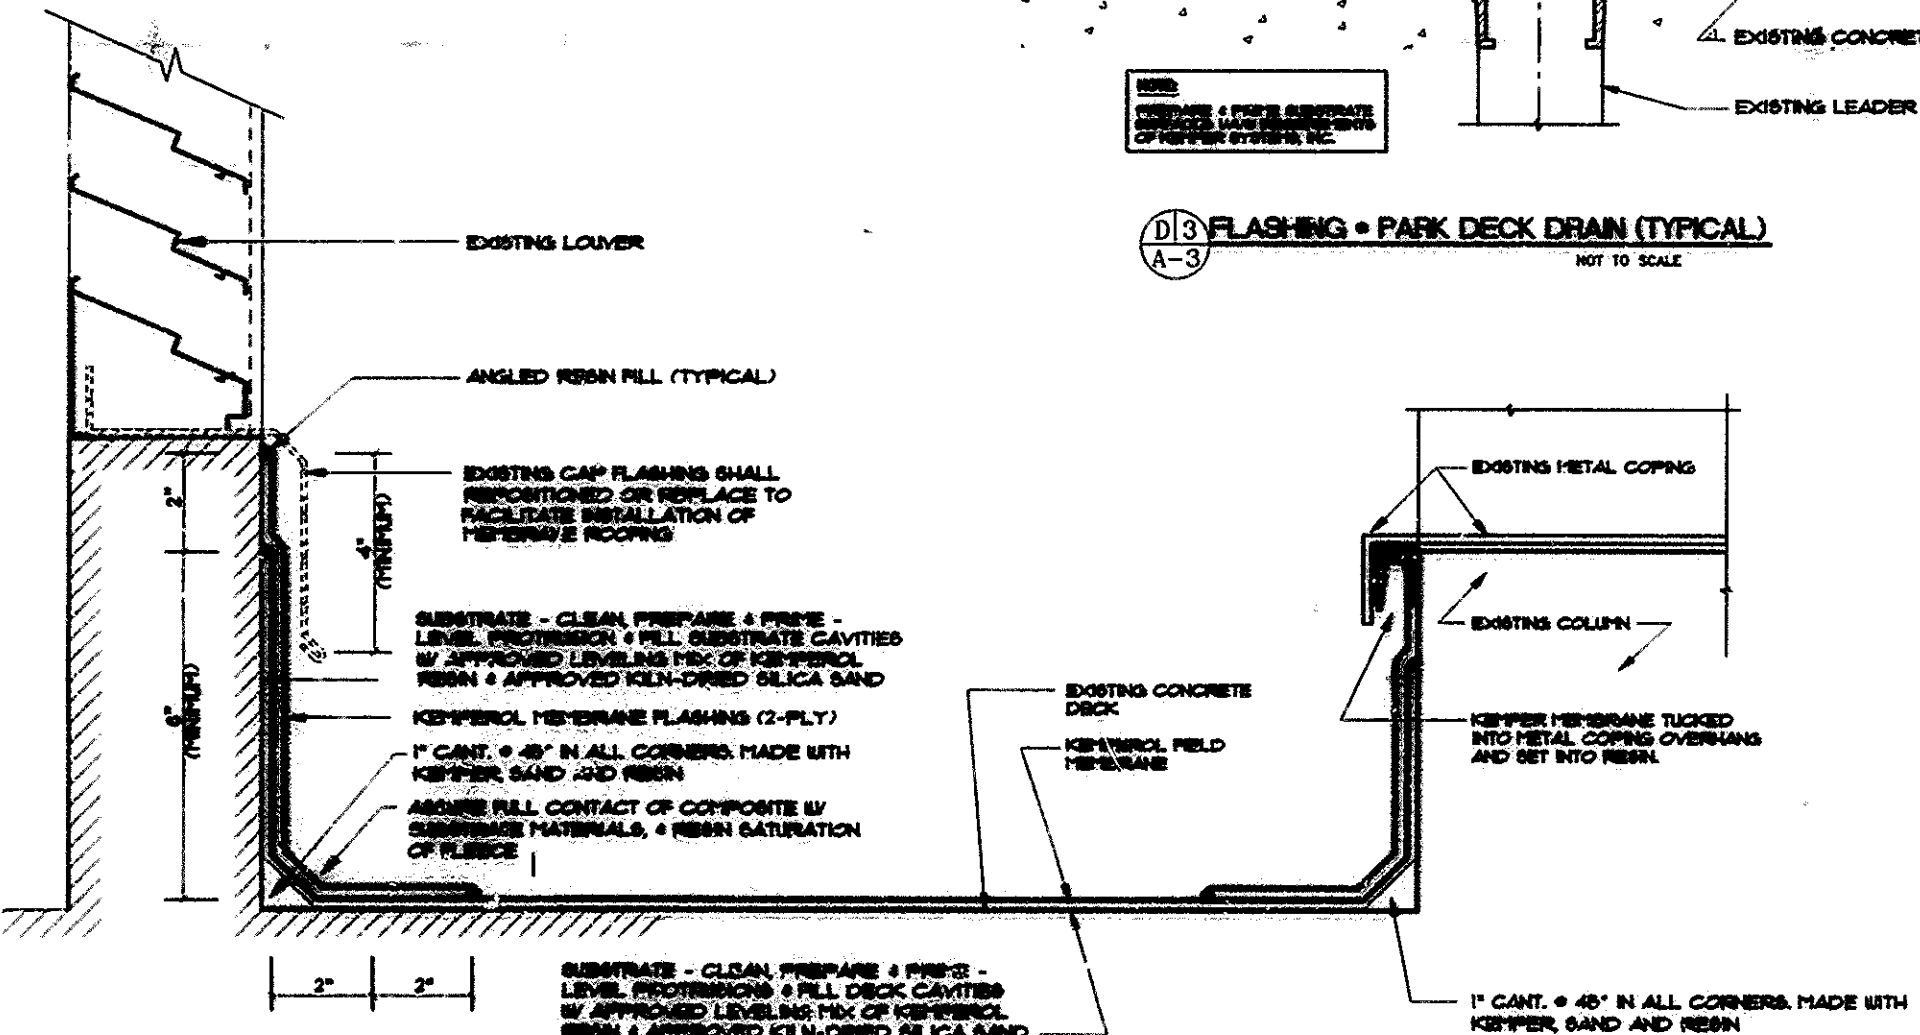


D14 FLASHING AT CURB PENETRATION (TYPICAL)  
NOT TO SCALE

D14a SIMILAR DETAIL WITH LOWER COPING

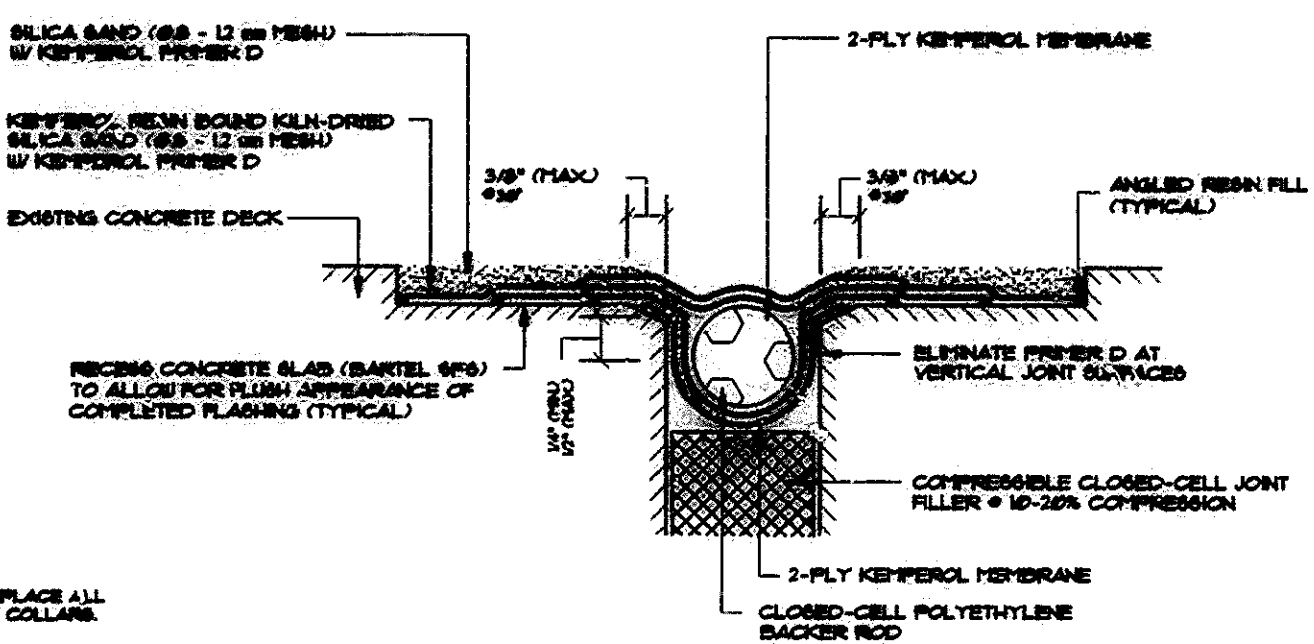

D12 FLASHING - TRAFFIC JOINT (W/ BACKER ROD)  
NOT TO SCALE

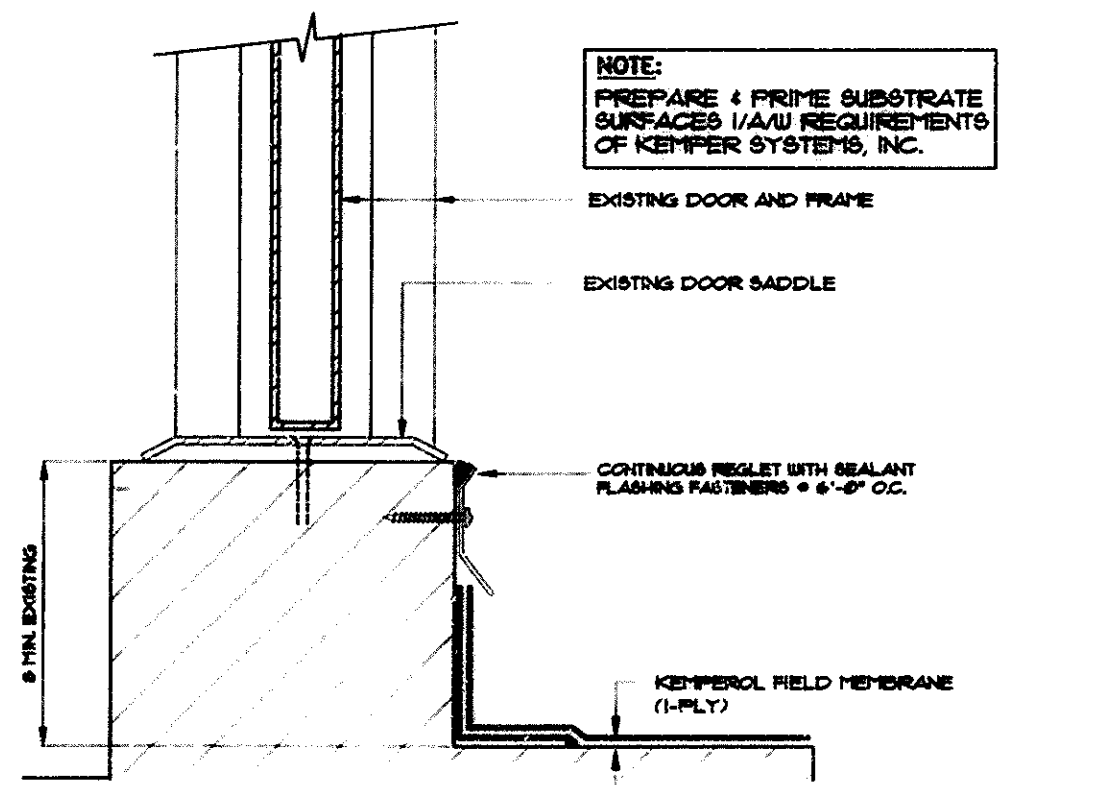

D15 FLASHING - DOOR SILL (TYPICAL)  
NOT TO SCALE